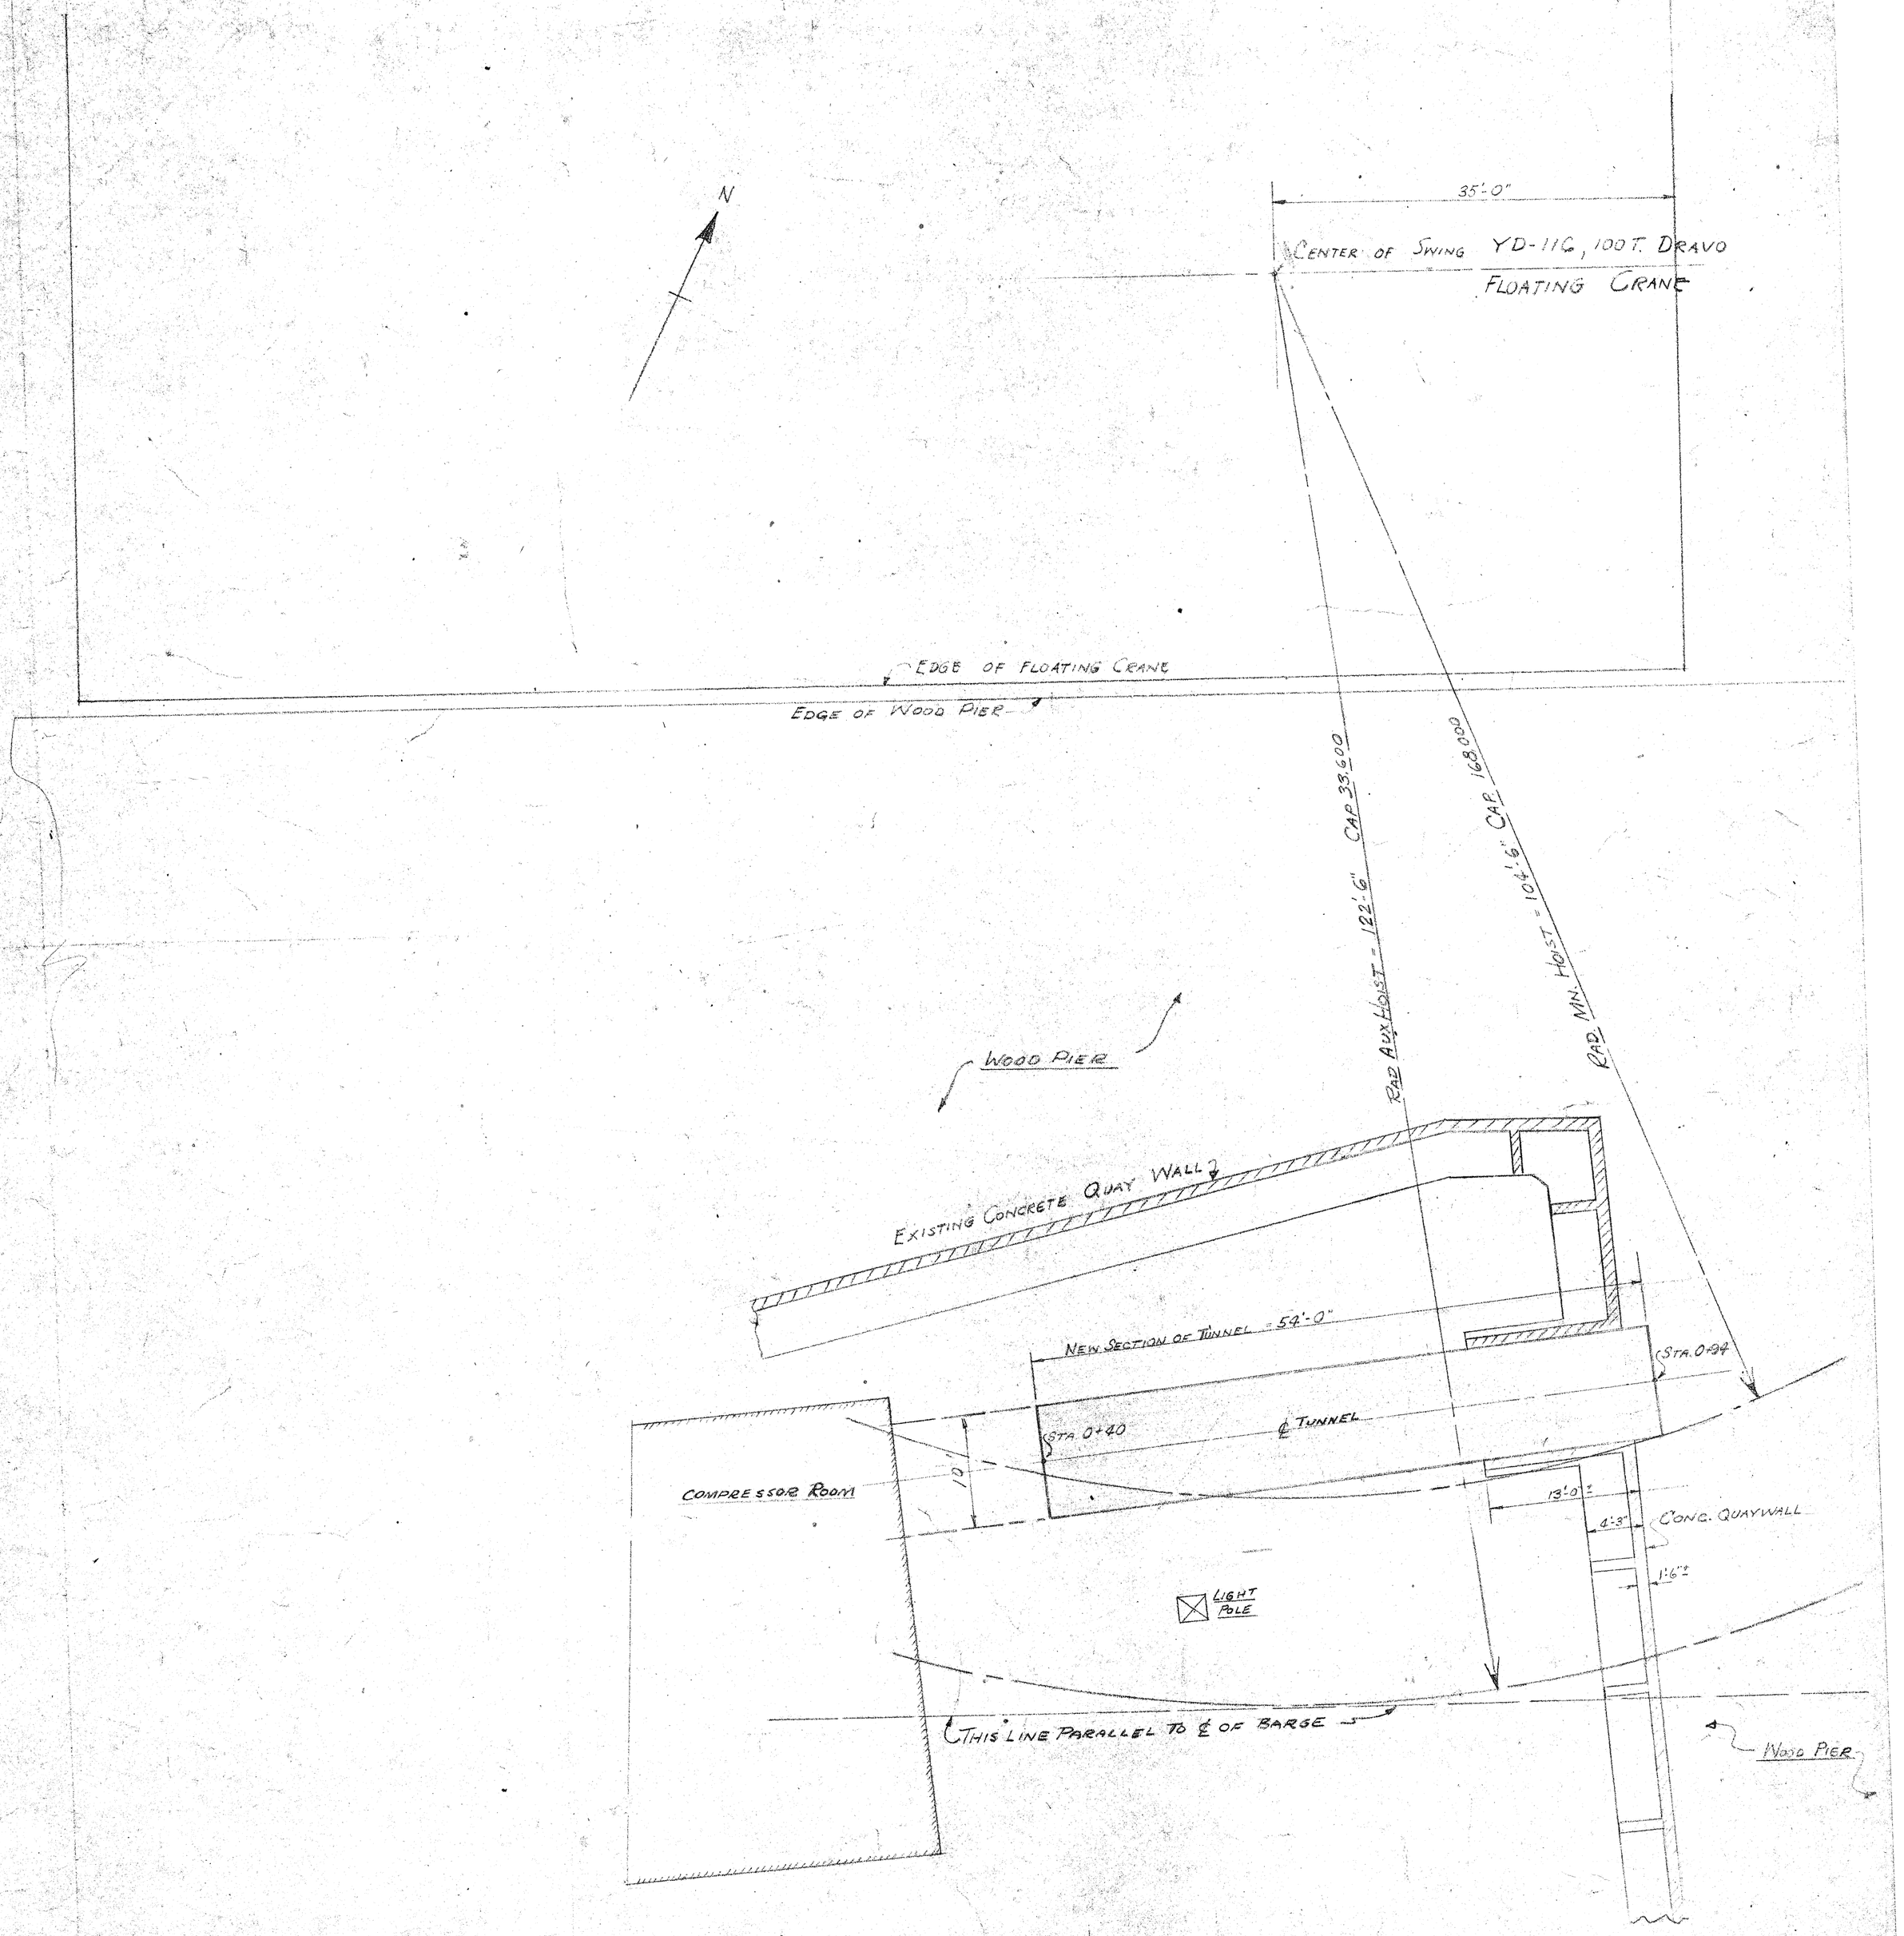

SCALE 1/8" = 1'-0"

REV.	DATE	TITLE	BY	CHKD.	APPROV.

DRAWN BY
TRACED BY
CHECKED BY
ARCHITECT
STRUCT. ENG. CMP
MECH. ENG.
ELECT. ENG.
CHIEF DRAFT. WJB
PROJ. MGR.
MGR. P.E.N.
DESIGN SUP.
SHEET OF
ACCOMPANYING DWG.
SATISFACTORY TO
SCALE As Noted

U.S. NAVY DEPARTMENT — BUREAU OF YARDS & DOCKS
SAN FRANCISCO NAVAL SHIPYARD
SAN FRANCISCO, CALIFORNIA

DRY DOCK No. 2
DISCHARGE TUNNEL
CAPACITY AND RADIUS OF
YD-116 FLOATING CRANE

APPROVED _____ 19____ Y. & D. DRAWING No.
16020-104