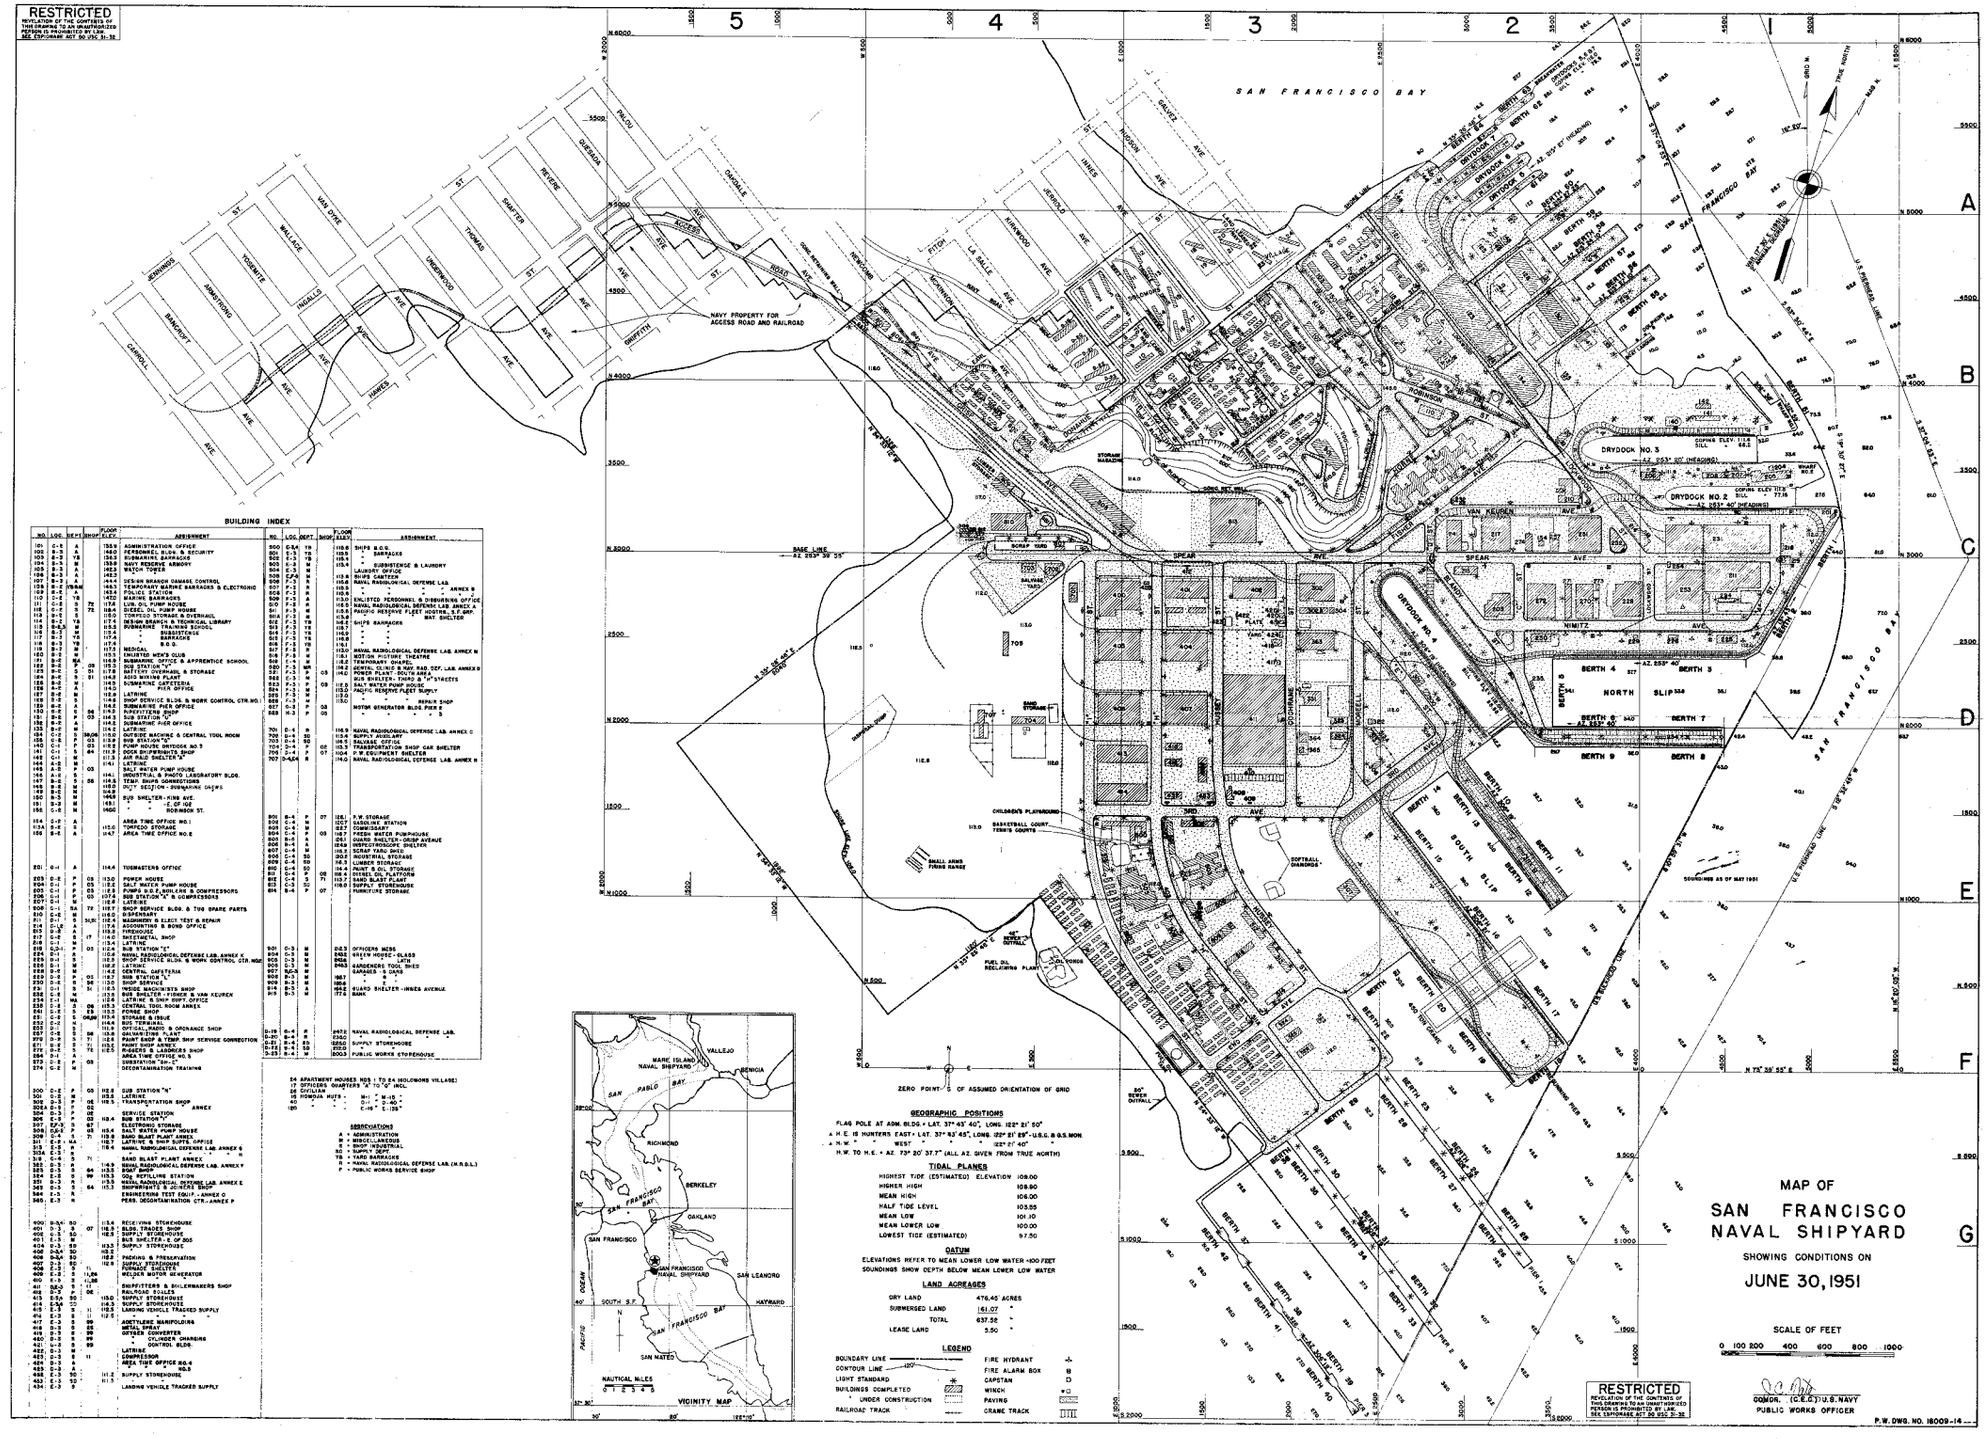

BUILDING INDEX

NO.	LOC.	DEPT.	SHOP	FLOOR ELEV.	ASSIGNMENT
101	C-2	A		14.0	ADMIN STATION OFFICE
102	B-3	A		14.0	PERSONNEL BLDG. & SECURITY
103	B-2	YB		13.5	SUBMARINE BARRACKS
104	B-3	M		13.5	NAVY RESERVE ARMORY
105	B-3	A		14.2	WATCH TOWER
106	B-3	A		14.2	"
107	B-2	SB		14.5	DESIGN BRANCH CABARET CONTROL
108	B-2	SB&M		14.5	TEMPORARY MARINE BARRACKS & ELECTRONIC
109	B-2	A		14.5	POLICE STATION
110	C-2	YB		14.0	MARINE BARRACKS
111	C-2	S	72	17.5	LUB. OIL PUMP HOUSE
112	C-2	S	72	17.5	LUB. OIL PUMP HOUSE
113	C-2	S		17.5	CONTROL STORAGE & OVERHAUL
114	B-2	YB		17.5	DESIGN BRANCH & TECHNICAL LIBRARY
115	B-2	M		14.0	SUBMARINE TRAINING SCHOOL
116	B-2	YB		13.5	" " SUBSISTENCE
117	B-2	YB		13.5	" " BARRACKS
118	B-2	YB		13.5	" " B.O.Q.
119	B-2	M		17.5	MEDICAL
120	B-2	M		15.5	ENLISTED MEN'S CLUB
121	B-2	SA		16.0	SUBMARINE OFFICE & APPRENTICE SCHOOL
122	B-2	S	05	17.5	SUB STATION "G"
123	B-2	S	51	17.5	GAS STAT OVERHAUL & STORAGE
124	B-2	S	51	14.0	ADCO MIXING PLANT
125	B-2	M		14.0	SUBMARINE CAFETERIA
126	B-2	A		14.0	" " PIER OFFICE
127	B-2	A		14.0	LATRINE
128	B-2	S		14.0	SHOP SERVICE BLDG. & WORK CONTROL CTR. NO.
129	B-2	A		14.0	SUBMARINE PIER OFFICE
130	B-2	M	56	14.0	REPAIRTEERS SHOP
131	B-2	P	03	14.0	SUB STATION "D"
132	B-2	A		14.0	SUBMARINE PIER OFFICE
133	B-2	M		14.0	LATRINE
134	B-2	M	96,06	14.0	MACHINE MACHINE & CENTRAL TOOL ROOM
135	C-2	P	03	13.5	PUMP HOUSE DRYDOCK NO 3
140	C-1	P	03	11.5	PUMP HOUSE DRYDOCK NO 3
141	C-1	S	44	11.5	DOCK EQUIPMENTS SHOP
142	C-1	M		11.5	AIR RAID SHELTER "F"
143	C-1	M		11.5	LATRINE
144	A-2	P	03		SALT WATER PUMP HOUSE
145	A-2	S		14.0	INDUSTRIAL & PHOTO LABORATORY BLDG.
147	B-2	S	06	11.5	TEMP. SHOPS CONNECTIONS
148	B-2	M		11.5	DUCT SECTION - SUBMARINE SHOPS
149	B-2	M		11.5	" " " " "
150	B-2	M		11.5	BUS SHELTER - KINS AVE.
151	B-2	M		11.5	" " - C. OF ICE
152	B-2	M		11.5	" " - SCHWABOR ST.
154	C-2	A			AREA TIME OFFICE NO. 1
153A	B-2	S		11.5	TORPEDO STORAGE
155	B-2	A		14.7	AREA TIME OFFICE NO. 2
201	C-1	A		14.4	TOWMASTER'S OFFICE
203	C-2	P	03	13.0	POWER HOUSE
204	C-1	P	03	11.5	SALT WATER PUMP HOUSE
205	C-1	P	03	11.5	PUMPS U.S.C.G. BUILDING & COMPRESSORS
206	C-1	P	03	11.5	SUB STATION "E" & COMPRESSORS
207	C-1	M		11.5	LATRINE
208	C-1	SA	72	11.5	SHOP SERVICE BLDG. & TOR SPARE PARTS
210	C-2	M		11.0	DISPENSARY
211	D-1	S	14,15	11.5	MACHINERY & ELECT TEST & REPAIR
214	D-1,2	A		17.4	ACCOUNTING & BOND OFFICE
215	D-2	A		17.4	ACCOUNTING
217	D-2	S	17	14.0	PHOTOGRAPHIC SHOP
218	C-1	M		13.4	LATRINE
219	D-2	M	05	11.0	SUB STATION "I"
224	D-1	A		11.0	NAVAL RADIOLOGICAL DEFENSE LAB. ANNEX J
225	D-1	A		11.0	SHOP SERVICE BLDG. & WORK CONTROL CTR. NO.
226	D-1	M		11.0	LATRINE
228	D-2	M		11.0	CENTRAL CAFETERIA
230	D-2	P	03	11.0	SUB STATION "L"
230	D-2	S	98	11.0	SHOP SERVICE
231	D-1	S	18	11.0	INSIDE MACHINISTS SHOP
232	C-1	M		11.0	AIR SHELTER - FORMY & VAN KEUREN
233	C-1	A		11.0	SATURNIUS & ADMIN. OFFICE
234	C-1	S	06	13.5	CENTRAL TOOL ROOM ANNEX
241	C-1	S	28	13.5	FORGE SHOP
242	C-1	S	04,06	13.4	STORAGE & ISSUE
252	D-2	M		11.4	BUS TERMINAL
253	D-2	S		11.4	MACHINISTS & ORDNANCE SHOP
257	C-2	S	98	11.0	GALVANIZING PLANT
270	D-2	S	71	11.5	PAINT SHOP & TEMP. SHOP SERVICE CONNECTION
271	D-2	S	71	11.5	PAINT SHOP ANNEX
272	D-2	S	72	11.5	PLANERS & LADDERS SHOP
274	D-1	A			SUB STATION "M"
273	D-2	P	03		GENERATOR "Sm-1"
274	C-2	M			DECONTAMINATION TRAINING
300	D-2	P	03	11.5	SUB STATION "N"
301	D-2	M		11.5	LATRINE
302	D-2	P	06	11.5	TRANSPORTATION SHOP
303	D-2	P	02		" " ANNEX
304	D-2	S	02		SERVICE STATION
306	C-2	P	03	13.4	SUB STATION "V"
307	E,F-2	A	67		ELECTRONIC STORAGE
308	C,D-2	P	03	11.4	SALT WATER PUMP HOUSE
309	C-2	A	71	11.5	SAND BLAST PLANT ANNEX
310	E-2	M			LATRINE & SHOP SUPPL OFFICE
313	E-2	A		11.4	NAVAL RADIOLOGICAL DEFENSE LAB. ANNEX G
313A	E-2	A			" " " " " " " "
318	C-4	A	71		SAND BLAST PLANT ANNEX
323	D-3	A		14.3	NAVAL RADIOLOGICAL DEFENSE LAB. ANNEX Y
324	D-3	A	64	14.3	BOAT SHOP ANNEX
325	D-3	S	99	14.3	GAS & REFUELING STATION
326	D-3	A		14.3	NAVAL RADIOLOGICAL DEFENSE LAB. ANNEX E
327	D-3	S	64	14.3	SHIPWRIGHTS & JIG-BORE SHOP
344	E-3	A			ENGINEERING TEST EQUIP. - ANNEX O
345	E-3	A			PERS. DECONTAMINATION CTR. - ANNEX P
400	B-3,4	SO		13.4	RECEIVING STOREHOUSE
401	D-3	S	07	16.5	BLDG. TRADES SHOP
402	E-3	SO		16.5	SUPPLY STOREHOUSE
403	E-3	P			SUB STATION "J" OF 305
404	E-3	SO			SUPPLY STOREHOUSE
405	D-3,4	SO			" "
406	D-3,4	SO		16.5	PACKING & PRESERVATION
407	D-3	SO		16.5	SUPPLY STOREHOUSE
408	D-3	P	11		PORMADE SHELTER
409	E-3	S	11,96		WELDER MOTOR GENERATOR
410	E-3	S	11		" "
411	D,E-3	S	11		SHIPFITTERS & BOILERMAKERS SHOP
412	D-3	P	06		RAILROAD BOILER
413	D,E-3	SO		13.0	SUPPLY STOREHOUSE
414	E,F-3	SO		14.3	SUPPLY STOREHOUSE
415	E-3	S	11	16.5	LANDING VEHICLE TRACKED SUPPLY
416	E-3	S	11	16.5	" " " "
417	E-3	S	99		ACETYLENE MANIFOLDING
418	E-3	S	25		METAL SPRAY
419	D-3	S	99		OXYGEN CONVERTER
420	D-3	S	99		" CYLINDER CHARGING
421	D-3	S	99		" CONTROL BLDG.
422	D-3	A			LATRINE
423	D-3	S	12		COMPRESSOR
424	D-3	A			AREA TIME OFFICE NO. 4
425	D-3	A			" " " NO. 5
426	E-3	SO		11.2	SUPPLY STOREHOUSE
427	E-3	S		11.3	" "
434	E-3	S			LANDING VEHICLE TRACKED SUPPLY
500	D-3,4	YB		11.0	SHIPS B.O.Q.
501	E-3	YB		11.5	" BARRACKS
502	E-3	YB		11.5	" "
503	E-3	M		11.4	" SUBSISTENCE & LAUNDRY
504	E-3	M			LAUNDRY OFFICE
505	F,G-3	M		11.0	SHIPS CANTEEN
506	F-3	A		11.5	NAVAL RADIOLOGICAL DEFENSE LAB.
507	F-3	A		11.5	" " " " " ANNEX B
508	F-3	A		11.5	" " " " " "
509	F-3	A		11.5	ENLISTED PERSONNEL & DISBURSING OFFICE
510	F-3	A		11.5	NAVAL RADIOLOGICAL DEFENSE LAB. ANNEX A
511	F-3	A		11.5	PACIFIC RESERVE FLEET HOURS., S.F. EMP.
512	F-3	M			MAT. SHELTER
513	F-3	YB		11.5	SHIPS BARRACKS
514	F-3	YB		11.5	" "
515	F-3	YB		11.5	" "
516	F-3	YB		11.5	" "
517	F-3	YB		11.5	" "
518	F-3	YB		11.5	" "
519	F-3	A			NAVAL RADIOLOGICAL DEFENSE LAB. ANNEX M
520	F-3	M		11.0	MOTION PICTURE THEATRE
521	C-4	M			TEMPORARY GRAPEV.
522	C-3	M		14.2	DENTAL CLINIC & NAV. RAD. DEF. LAB. ANNEX D
523	F-3	P	03	14.0	POWER PLANT - SOUTH AREA
524	F-3	M			SHIPS BARRACKS - 1ST & 2ND STREETS
525	F-3	P	03		SALT WATER PUMP HOUSE
526	F-3	M		11.0	PACIFIC RESERVE FLEET SUPPLY
527	F-3	M		11.0	" " "
528	F-3	M			REPAIR SHOP
529	F-3	M	05		MOTOR GENERATOR BLDG. PIER E
530	H-3	P	05		" " " " " 5
701	D-4	A		16.9	NAVAL RADIOLOGICAL DEFENSE LAB. ANNEX C
702	D-4	SO		16.5	SUPPLY STOREHOUSE
703	D-4	SO		16.5	BALLOON OFFICE
704	D-4	P	03	13.5	TRANSPORTATION SHOP CAR SHELTER
706	D-4	P	07	10.4	F.W. EQUIPMENT SHELTER
707	D-4,5	A		14.0	NAVAL RADIOLOGICAL DEFENSE LAB. ANNEX H
801	B-4	P	07	12.5	F.W. STORAGE
802	C-4	S		12.7	GASOLINE STATION
803	C-4	M	03	12.5	COMMISSARY
804	B-4	P	03	12.5	DIESEL PUMPHOUSE
805	B-4	S		12.5	DIESEL SHELTER - DROP AVENUE
806	B-4	A		12.5	INSPECTOROSCOPIC SHELTER
807	C-4	SO		10.5	SCRAP YARD SHED
808	C-4	SO		12.0	INDUSTRIAL STORAGE
809	C-4	SO		14.3	LUMBER STORAGE
810	C-4	SO		14.4	PAINT & OIL STORAGE
811	C-4	SO	03	11.0	SAND BLAST PLANT
812	C-4	S	71	11.0	SAND BLAST PLANT
813	C-3	SO		11.0	SUPPLY STOREHOUSE
814	B-4	P	07		FURNITURE STORAGE
901	D-3	M		24.3	OFFICERS MESS
904	D-3	M		24.5	GREEN HOUSE - GLASS
905	D-3	M		24.5	" " - LATH
906	D-3	M		24.5	GARDENERS TOOL SHED
907	D,E-3	M			GARDEN & CAGE
908	D-3	M		18.7	" "
909	D-3	M		18.5	" "
914	D-3	M		11.5	GUARD SHELTER - INNES AVENUE
915	D-3	M		17.4	BANK
D-19	B-4	P		24.2	NAVAL RADIOLOGICAL DEFENSE LAB.
D-20	B-4	P		13.5	" " " " "
D-21	B-4	SO	03	13.5	SUPPLY STOREHOUSE
D-22	B-4	SO		20.0	" "
D-23	B-4	M		20.3	PUBLIC WORKS STOREHOUSE

14 APARTMENT HOUSES NOS 1 TO 24 (HOLCOMBS VILLAGE)
OFFICERS QUARTERS "A" TO "O" INCL.
18 CIVILIAN
15 HONOLUA HUTS - NH " N-15 "
40 " " " O-1 " O-40 "
120 " " " C-16 " C-135 "

SUBSTATIONS
A = ADMINISTRATION
B = BIOCHEMISTRY
S = SHOP INDUSTRIAL
SO = SUPPLY DEPT.
YB = YARD BARRACKS
M = NAVAL RADIOLOGICAL DEFENSE LAB. (N.R.D.L.)
P = PUBLIC WORKS SERVICE SHOP