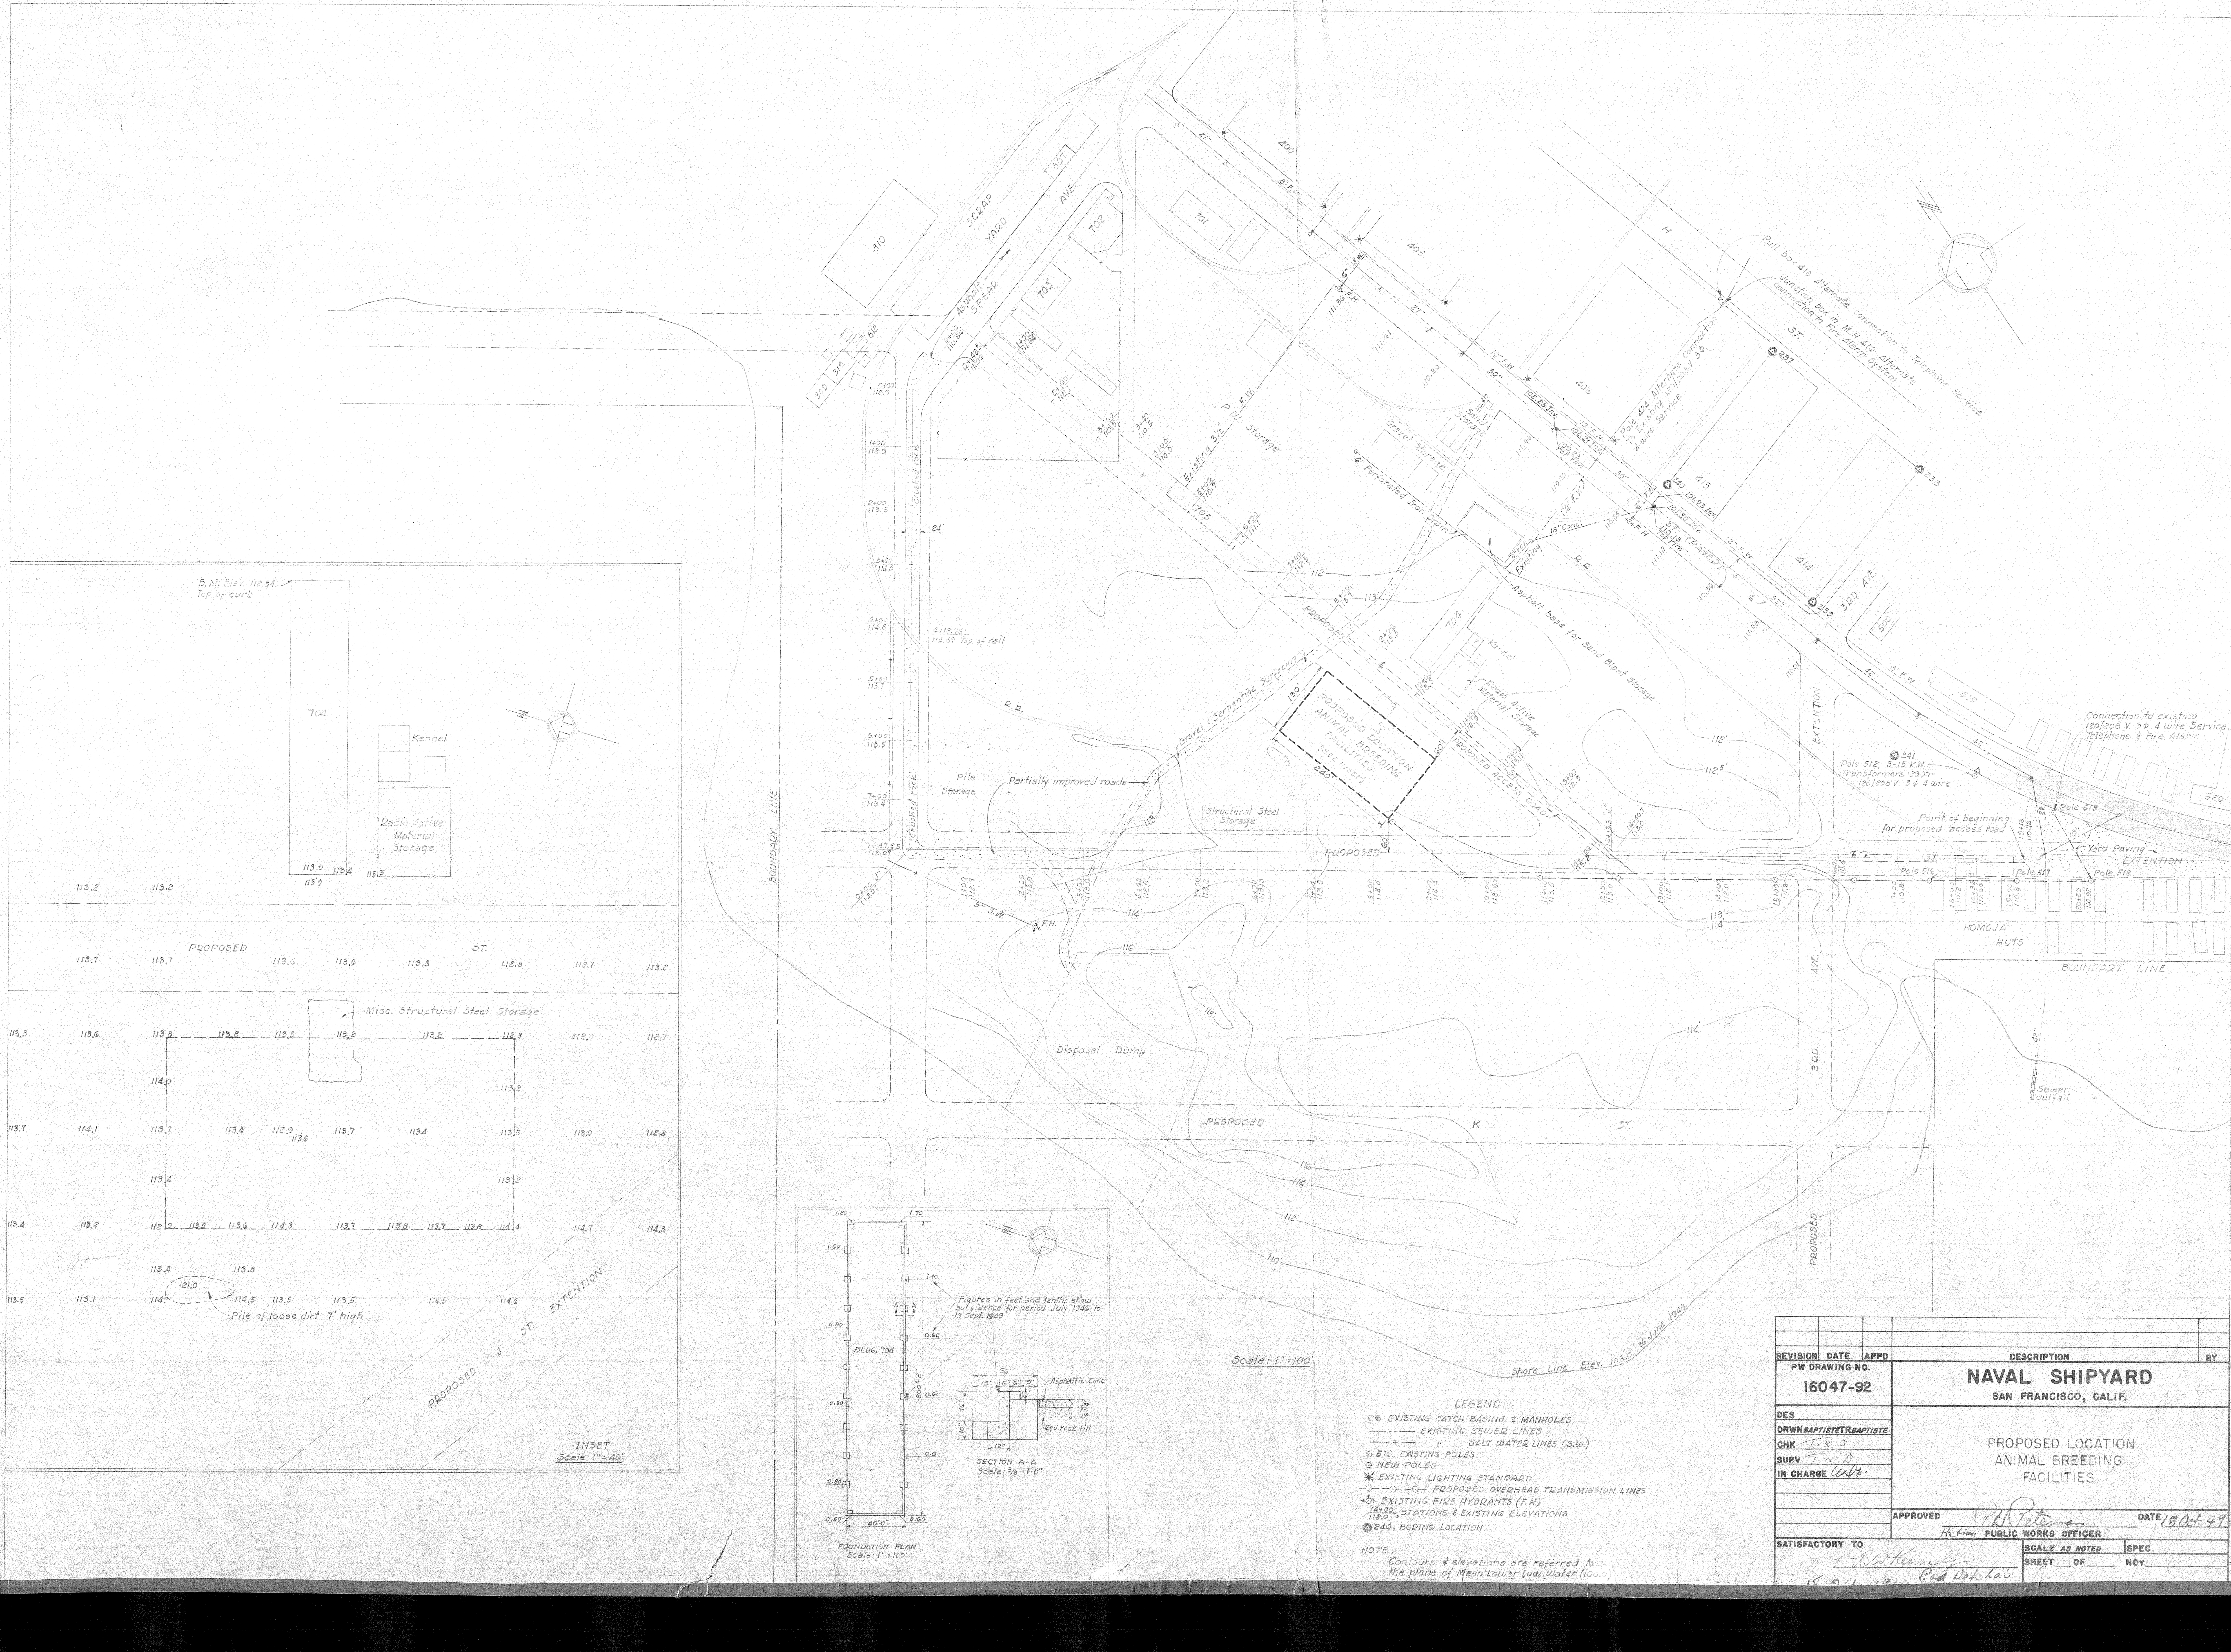

REVISION	DATE	APPD	DESCRIPTION	BY

PW DRAWING NO. 16047-92

NAVAL SHIPYARD
SAN FRANCISCO, CALIF.

PROPOSED LOCATION
ANIMAL BREEDING
FACILITIES

DES
DRWN BAPTISTE T.R. BAPTISTE
CHK T.K.S.
SUPV T.K.S.
IN CHARGE W.B.

APPROVED R.L. Peterson DATE 18 Oct 49
H. for PUBLIC WORKS OFFICER

SATISFACTORY TO R.W. Kennedy

SCALE AS NOTED SPEC
SHEET __ OF __ NOY __