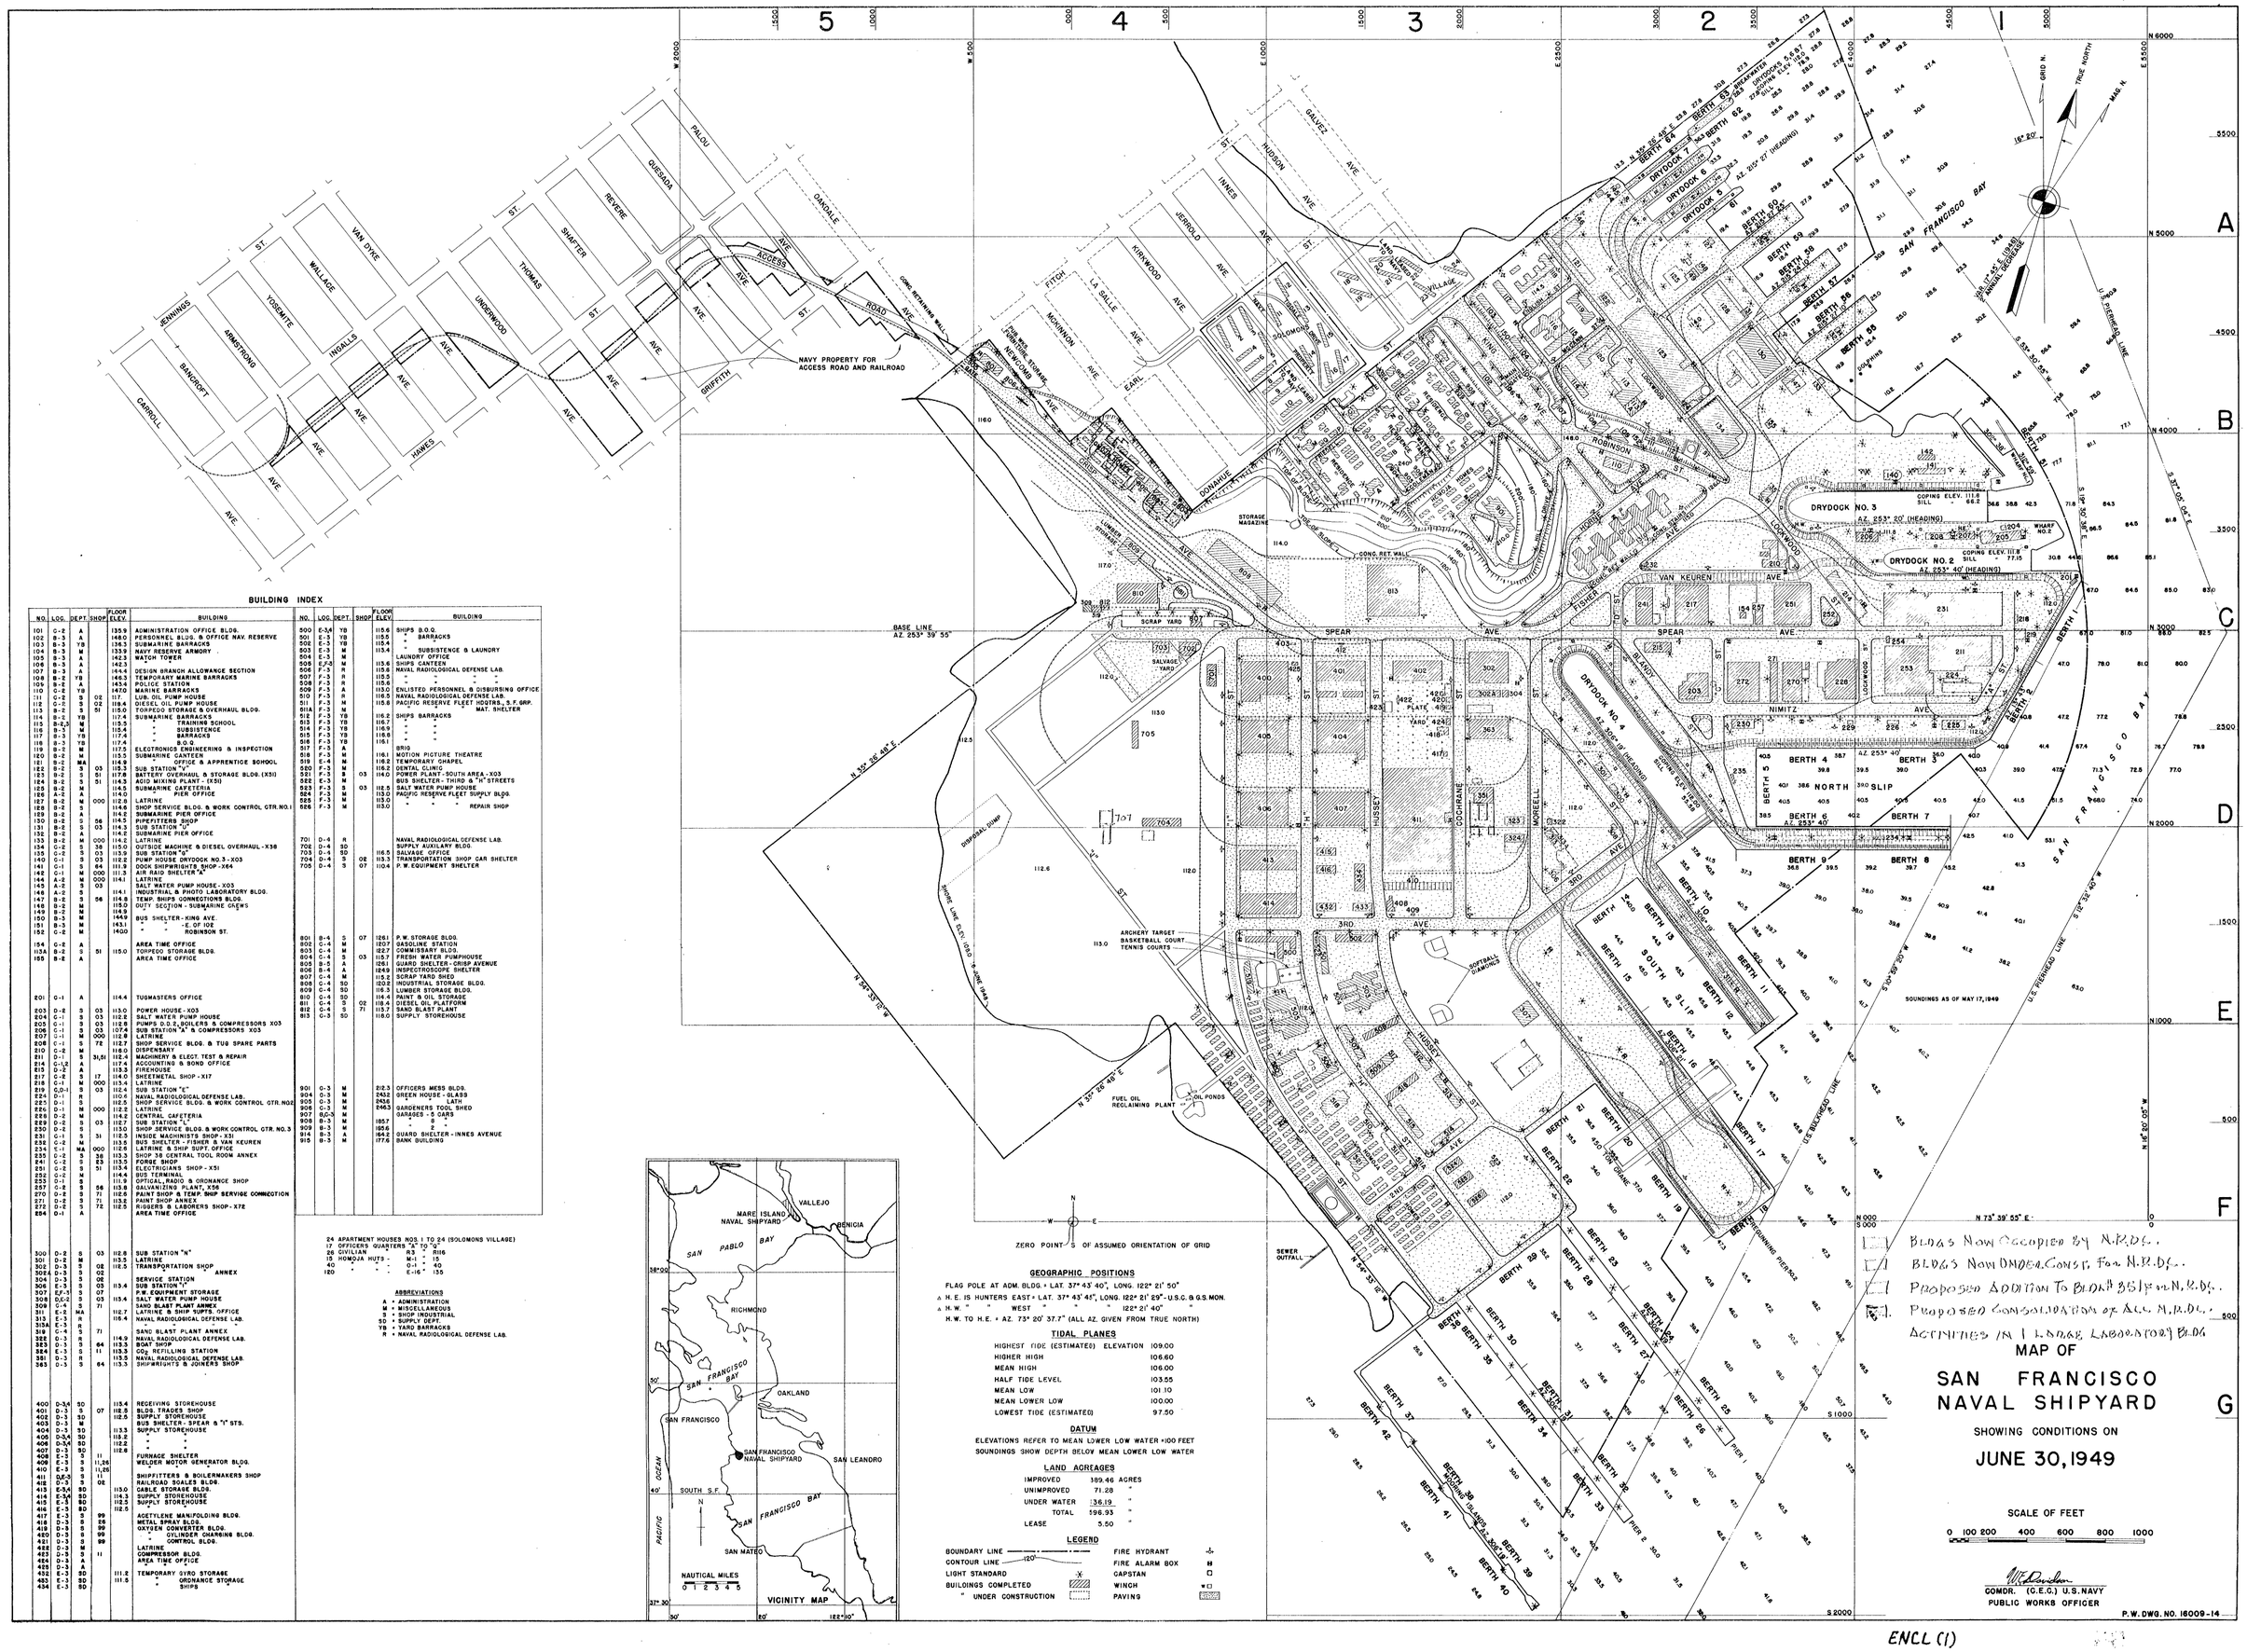

BUILDING INDEX

NO.	LOC.	DEPT	SHOP	FLOOR ELEV.	BUILDING
101	G-2	A		135.9	ADMINISTRATION OFFICE BLDG.
102	B-3	A		148.0	PERSONNEL BLDG. & OFFICE NAV. RESERVE
103	B-3	YB		136.3	SUBMARINE BARRACKS
104	B-3	M		133.9	NAVY RESERVE ARMORY
105	B-3	A		142.3	WATCH TOWER
106	B-3	A		142.3	" "
107	B-3	A		144.4	DESIGN BRANCH ALLOWANCE SECTION
108	B-2	YB		146.3	TEMPORARY MARINE BARRACKS
109	B-2	A		143.4	POLICE STATION
110	C-2	YB		147.0	MARINE BARRACKS
111	C-2	S	02	117.	LUB. OIL PUMP HOUSE
112	C-2	S	02	118.4	DIESEL OIL PUMP HOUSE
113	B-2	S	51	115.0	TORPEDO STORAGE & OVERHAUL BLDG.
114	B-2	YB		117.4	SUBMARINE BARRACKS
115	B-2,3	M		115.5	" TRAINING SCHOOL
116	B-3	M		115.4	" SUBSISTENCE
117	B-3	YB		117.4	" BARRACKS
118	B-3	YB		117.4	" B.O.Q.
119	B-2	M		117.5	ELECTRONICS ENGINEERING & INSPECTION
120	B-2	M		115.3	SUBMARINE CANTEEN
121	B-2	MA		114.9	" OFFICE & APPRENTICE SCHOOL
122	B-2	S	03	115.3	SUB STATION "V"
123	B-2	S	51	117.8	BATTERY OVERHAUL & STORAGE BLDG. (X51)
124	B-2	S	51	114.3	ACID MIXING PLANT - (X51)
125	B-2	M		114.5	SUBMARINE CAFETERIA
126	A-2	A		114.0	" PIER OFFICE
127	B-2	M	000	112.8	LATRINE
128	B-2	S		114.6	SHOP SERVICE BLDG. & WORK CONTROL CTR. NO. 1
129	B-2	A		114.2	SUBMARINE PIER OFFICE
130	B-2	S	56	114.5	PIPEFITTERS SHOP
131	B-2	S	03	114.3	SUB STATION "U"
132	B-2	A		114.2	SUBMARINE PIER OFFICE
133	B-2	M	000	114.2	LATRINE
134	C-2	S	35	115.0	OUTSIDE MACHINE & DIESEL OVERHAUL - X35
135	C-2	S	03	113.9	SUB STATION "S"
140	C-1	S	03	112.2	PUMP HOUSE DRYDOCK NO. 3 - X03
141	C-1	S	64	111.9	DOCK SHIPWRIGHTS SHOP - X64
142	C-1	M	000	111.3	AIR RAID SHELTER "A"
144	A-2	M	000	114.1	LATRINE
145	A-2	S	03	114.1	SALT WATER PUMP HOUSE - X03
146	A-2	S		114.1	INDUSTRIAL & PHOTO LABORATORY BLDG.
147	B-2	S	56	114.8	TEMP. SHIPS CONNECTIONS BLDG.
149	B-2	M		116.9	OUT SECTION - SUBMARINE CREWS
150	B-3	M		114.9	" "
151	B-3	M		143.1	BUS SHELTER - KING AVE.
152	C-2	M		114.00	" " - E. OF 10Z
					" " ROBINSON ST.
154	G-2	A			AREA TIME OFFICE
155A	B-2	S	51	115.0	TORPEDO STORAGE BLDG.
155	B-2	A			AREA TIME OFFICE
201	G-1	A		114.4	TUGMASTERS OFFICE
203	D-2	S	03	113.0	POWER HOUSE - X03
204	C-1	S	03	112.2	SALT WATER PUMP HOUSE
205	C-1	S	03	112.8	PUMPS D.D.2, BOILERS & COMPRESSORS X03
206	C-1	S	03	107.4	SUB STATION "A" & COMPRESSORS X03
207	C-1	M	000	112.8	LATRINE
208	C-1	S	72	112.7	SHOP SERVICE BLDG. & TUG SPARE PARTS
210	C-2	M		116.0	DISPENSARY
211	D-1	S	31,51	112.4	MACHINERY & ELECT. TEST & REPAIR
214	C-1,2	A		117.4	ACCOUNTING & BOND OFFICE
215	D-2	A		113.3	FIREHOUSE
217	C-2	S	17	114.0	SHEETMETAL SHOP - X17
218	C-1	M	000	113.4	LATRINE
219	C,D-1	S	03	112.4	SUB STATION "E"
224	D-1	R		110.4	NAVAL RADIOLOGICAL DEFENSE LAB.
225	D-1	S		112.5	SHOP SERVICE BLDG. & WORK CONTROL CTR. NO. 2
226	D-1	M	000	112.2	LATRINE
228	D-2	M		114.2	CENTRAL CAFETERIA
229	D-2	S	03	112.7	SUB STATION "L"
230	D-2	S		113.0	SHOP SERVICE BLDG. & WORK CONTROL CTR. NO. 3
231	C-1	S	51	112.3	INSIDE MACHINISTS SHOP - X51
232	C-2	M		113.5	BUS SHELTER - FISHER & VAN KEUREN
234	C-1	MA	000	112.6	LATRINE & SHIP SUPT. OFFICE
235	C-2	S	39	113.3	SHOP 39 CENTRAL TOOL ROOM ANNEX
241	C-2	S	53	113.5	FORGE SHOP
251	C-2	S	51	113.4	ELECTRICIANS SHOP - X51
252	C-2	M		114.4	BUS TERMINAL
253	D-1	S		111.9	OPTICAL, RADIO & ORDNANCE SHOP
257	C-2	S	56	113.8	GALVANIZING PLANT, X56
270	D-2	S	71	112.6	PAINT SHOP & TEMP. SHIP SERVICE CONNECTION
271	D-2	S	71	113.6	PAINT SHOP ANNEX
272	D-2	S	72	112.5	RIGGERS & LABORERS SHOP - X72
274	D-1	A			AREA TIME OFFICE
300	D-2	S	03	112.8	SUB STATION "N"
301	D-2	M		113.5	LATRINE
302	D-3	S	02	112.5	TRANSPORTATION SHOP
302A	D-3	S	02		" " ANNEX
304	D-3	S	02		SERVICE STATION
306	E-3	S	03	113.4	SUB STATION "I"
307	E,F-3	S	07		P.W. EQUIPMENT STORAGE
308	D,E-3	S	03	113.4	SALT WATER PUMP HOUSE
309	C-4	S	71		SAND BLAST PLANT ANNEX
311	E-2	MA		112.7	LATRINE & SHIP SUPTS. OFFICE
313	E-3	R		116.4	NAVAL RADIOLOGICAL DEFENSE LAB.
313A	E-3	R			" " " "
319	C-4	S	71		SAND BLAST PLANT ANNEX
322	D-3	R		114.9	NAVAL RADIOLOGICAL DEFENSE LAB.
323	D-3	S	64	113.3	BOAT SHOP
324	E-3	S	11	113.3	CO_2 REFILLING STATION
381	D-3	R		113.5	NAVAL RADIOLOGICAL DEFENSE LAB.
383	D-3	S	64	113.3	SHIPWRIGHTS & JOINERS SHOP
400	D-3,4	SD		113.4	RECEIVING STOREHOUSE
401	D-3	S	07	112.5	BLDG. TRADES SHOP
402	D-3	SD		112.5	SUPPLY STOREHOUSE
403	D-3	M			BUS SHELTER - SPEAR & "I" STS.
404	D-3	SD		113.3	SUPPLY STOREHOUSE
405	D-3,4	SD		113.2	" "
406	D-3,4	SD		112.2	" "
407	D-3	SD		112.8	" "
408	E-3	S	11		FURNACE SHELTER
409	E-3	S	11,26		WELDER MOTOR GENERATOR BLDG.
410	E-3	S	11,26		" "
411	D,E-3	S	11		SHIPFITTERS & BOILERMAKERS SHOP
412	D-3	S	02		RAILROAD SCALES BLDG.
413	E-3,4	SD		113.0	CABLE STORAGE BLDG.
414	E-3,4	SD		114.3	SUPPLY STOREHOUSE
415	E-3	SD		112.5	SUPPLY STOREHOUSE
416	E-3	SD		112.5	" "
417	E-3	S	99		ACETYLENE MANIFOLDING BLDG.
418	D-3	S	26		METAL SPRAY BLDG.
419	D-3	S	99		OXYGEN CONVERTER BLDG.
420	D-3	S	99		" CYLINDER CHARGING BLDG.
421	D-3	S	99		" CONTROL BLDG.
422	D-3	M			LATRINE
423	D-3	S	11		COMPRESSOR BLDG.
424	D-3	A			AREA TIME OFFICE
425	D-3	A			" "
432	E-3	SD		111.2	TEMPORARY GYRO STORAGE
433	E-3	SD		111.5	" ORDNANCE STORAGE
434	E-3	SD			" SHIPS "
500	D-2	S	03	112.8	SUB STATION "N"
501	D-2	M		113.5	LATRINE
502	D-3	S	02	112.5	TRANSPORTATION SHOP
504	D-4	S	07		P.W. EQUIPMENT SHELTER
505	D-4	S	07	110.4	P.W. EQUIPMENT SHELTER
506	F-3	R			NAVAL RADIOLOGICAL DEFENSE LAB.
507	F-3	R		115.5	" " " "
508	F-3	R		115.6	" " " "
509	F-3	A		113.0	ENLISTED PERSONNEL & DISBURSING OFFICE
510	F-3	R		116.5	NAVAL RADIOLOGICAL DEFENSE LAB.
511	F-3	M		115.8	PACIFIC RESERVE FLEET HDQTRS., S.F. GRP.
511A	F-3	M			" " MAT. SHELTER
512	F-3	YB		116.2	SHIPS BARRACKS
513	F-3	YB		116.7	" "
514	F-3	YB		116.9	" "
515	F-3	YB		118.8	" "
516	F-3	YB		118.1	" "
517	F-3	A			BRIG
518	F-3	M		116.1	MOTION PICTURE THEATRE
519	E-4	M		116.2	TEMPORARY CHAPEL
520	F-3	M		116.2	DENTAL CLINIC
521	F-3	S	03	114.0	POWER PLANT - SOUTH AREA - X03
522	E-3	M			BUS SHELTER - THIRD & "N" STREETS
523	F-3	S	03	112.5	SALT WATER PUMP HOUSE
524	F-3	M		113.0	PACIFIC RESERVE FLEET SUPPLY BLDG.
525	F-3	M		113.0	" " " "
526	F-3	M		113.0	" " " REPAIR SHOP
701	D-4	R			NAVAL RADIOLOGICAL DEFENSE LAB.
702	D-4	SD			SUPPLY AUXILARY BLDG.
703	D-4	SD		116.5	SALVAGE OFFICE
704	D-4	S	02	113.3	TRANSPORTATION SHOP CAR SHELTER
705	D-4	S	07	110.4	P.W. EQUIPMENT SHELTER
801	B-4	S	07	126.1	P.W. STORAGE BLDG.
802	C-4	M		120.7	GASOLINE STATION
803	C-4	M		123.7	COMMISSARY BLDG.
804	C-4	S	03	115.7	FRESH WATER PUMPHOUSE
808	B-4	A		126.1	GUARD SHELTER - CRISP AVENUE
806	B-4	A		124.9	INSPECTROSCOPE SHELTER
807	C-4	M		115.2	SCRAP YARD SHED
808	C-4	SD		120.2	INDUSTRIAL STORAGE BLDG.
809	C-4	SD		116.3	LUMBER STORAGE BLDG.
810	C-4	SD		116.4	PAINT & OIL STORAGE
811	C-4	S	02	116.4	DIESEL OIL PLATFORM
812	C-4	S	71	115.7	SAND BLAST PLANT
813	C-3	SD		118.0	SUPPLY STOREHOUSE
901	C-3	M		212.3	OFFICERS MESS BLDG.
904	C-3	M		243.2	GREEN HOUSE - GLASS
905	C-3	M		243.6	" " - LATH
906	C-3	M		246.3	GARDENERS TOOL SHED
907	B,C-3	M			GARAGES - 5 CARS
908	B-3	M		185.7	" " "
909	B-3	M		185.6	" " "
914	B-3	A		164.2	GUARD SHELTER - INNES AVENUE
915	B-3	M		177.6	BANK BUILDING

24 APARTMENT HOUSES NOS. 1 TO 24 (SOLOMONS VILLAGE)
17 OFFICERS QUARTERS "A" TO "Q"
26 CIVILIAN HOMOJA HUTS - R3 R16
15 " " - M-1 " 15
40 " " - O-1 " 40
120 " " - E-16 " 135

ABBREVIATIONS

A = ADMINISTRATION
M = MISCELLANEOUS
S = SHOP INDUSTRIAL
SD = SUPPLY DEPT.
YB = YARD BARRACKS
R = NAVAL RADIOLOGICAL DEFENSE LAB.

GEOGRAPHIC POSITIONS

FLAG POLE AT ADM. BLDG. = LAT. 37° 43' 40", LONG. 122° 21' 50"
△ H. E. IS HUNTERS EAST = LAT. 37° 43' 45", LONG. 122° 21' 29" - U.S.C. & G.S. MON.
△ H. W. " " WEST " " " 122° 21' 40" "
H. W. TO H. E. = AZ. 73° 20' 37.7" (ALL AZ. GIVEN FROM TRUE NORTH)

TIDAL PLANES

HIGHEST TIDE (ESTIMATED) ELEVATION	109.00
HIGHER HIGH	106.60
MEAN HIGH	106.00
HALF TIDE LEVEL	103.55
MEAN LOW	101.10
MEAN LOWER LOW	100.00
LOWEST TIDE (ESTIMATED)	97.50

DATUM

ELEVATIONS REFER TO MEAN LOWER LOW WATER = 100 FEET
SOUNDINGS SHOW DEPTH BELOW MEAN LOWER LOW WATER

LAND ACREAGES

IMPROVED	189.46	ACRES
UNIMPROVED	71.28	"
UNDER WATER	136.19	"
TOTAL	396.93	"
LEASE	5.50	"

LEGEND

BOUNDARY LINE
CONTOUR LINE
LIGHT STANDARD
BUILDINGS COMPLETED
" UNDER CONSTRUCTION
FIRE HYDRANT
FIRE ALARM BOX
CAPSTAN
WINCH
PAVING

ENCL (1)